FilmL.A., Inc.
6255 W Sunset Blvd, 12th Floor
Hollywood, CA 90028
t: (213)977-8600 - f: (213)977-8601
www.filmla.com

Summary Information

Permit No: F00143851-B **Type of Permit:** FILMING **Release Date:** 10/30/2018

Production Company BISCUIT FILMWORKS

Insured Company Name BISCUIT FILMWORKS

Contact Phone No. 1 323-856-9200
Contact Phone No. 2
Fax
Address 7026 SANTA MONICA BLVD
LOS ANGELES, California 90038

Production Title TURBO TAX

Type of Production Commercial - Standard

Producer KAREN OBRIAN

Director STEVE RODGERS

1st AD CRAIG OWENS

Production Manager PETER OWEN

FilmL.A. Coordinator Hans Groszkruger

Location Manager Nik Mansoor
Primary Phone Mobile - 818-822-9292
Secondary Phone Office - 323-856-9200

Location Assistant Nik Mansoor
Primary Phone Mobile - 818-822-9292
Secondary Phone

Fees

Posting 300	$69.00
Posting 900	$207.00
Notification Charge	$170.00
LA CITY LANE AND STREET CLOSURE FEE	$312.00
FILMLA NON-REFUNDABLE FILM PERMIT RIDER FEE	$109.00

Total Permit Fee $867.00

Number of Locations 1

NOT A PERMIT

FilmL.A., Inc.
6255 W Sunset Blvd, 12th Floor
Hollywood, CA 90028
t: (213)977-8600 - f: (213)977-8601
www.filmla.com

Summary Information — Location

Permit Number	F00143851-B	**Location Manager**	Nik Mansoor
Production Company	BISCUIT FILMWORKS	Primary Phone	Mobile - 818-822-9292
Insured Company	BISCUIT FILMWORKS	Secondary Phone	Office - 323-856-9200
Production Title	TURBO TAX		

Location Address	4718 W Washington Blvd, Los Angeles, CA, 90016
Location Type	Theater
Prep Dates	10/30/2018 - 10/30/2018 07:00 - 19:00 1 day
Film Dates	10/31/2018 - 10/31/2018 05:30 - 17:00 1 day
Strike Dates	10/31/2018 - 10/31/2018 17:00 - 22:00
Open or Closed to the Public	Closed
Generic Conditions	*LA CITY AND/OR LA COUNTY FIRE CHECKLIST ATTACHED TO FINAL PERMIT. THE PERMITTEE IS RESPONSIBLE FOR COMPLETING CHECKLIST PRIOR TO FILMING ACTIVITY AT THIS LOCATION. NON COMPLIANCE MAY RESULT IN ASSIGNMENT OF A FIRE OFFICER. Community Survey Obtained Must Maintain 5' Clearance on Sidewalks/Walkways No cast or crew parking on area streets Number of uniformed officers listed on the permit is a minimum requirement. Permittee remains responsible for deploying a sufficient number of uniformed officers to provide traffic and crowd control to ensure the safety of the film crew and the public. Traffic control must be done in accordance w/MUTCD Traffic Officers Required Uniformed officers shall have a copy of the film permit in their possession and are required to confirm that all traffic control signage devices are in place.
Please see attached document	Washington Blvd btwn Harcourt Ave & Claudina Ave SS curb - Biscuit.pdf

Equipment on Location

Type	Quantity
5 or 10 ton trucks	7
Cast/Crew vehicles	140
Catering Truck	1
Cube Trucks	4
Generator	1
Honey Wagons	2

Personnel on Location

Type	Quantity
Cast	15
Crew	75
Extras	75
Off-Duty/Retired LAPD Officer(s)	1
Spot Check	1

NOT A PERMIT

FilmL.A., Inc.
6255 W Sunset Blvd, 12th Floor
Hollywood, CA 90028
t: (213)977-8600 - f: (213)977-8601
www.filmla.com

Summary Information — Location

Permit Number F00143851-B
Production Company BISCUIT FILMWORKS
Insured Company BISCUIT FILMWORKS
Production Title TURBO TAX

Location Manager Nik Mansoor
Primary Phone Mobile - 818-822-9292
Secondary Phone Office - 323-856-9200

Motor Homes	1
Portable restrooms	1
Vans	4

Filming Activities Interior Dialogue; Building temporary stage. Simulated spelling bee. Talent posing as spelling bee contestants. Extras posing as audience. ; Pre light on 10/30/18 with 15 people. No generator on location on prep date.;

Jurisdiction **Political:** Los Angeles City - Council District 10 **Police:** Los Angeles Police Department **Fire:** Los Angeles City

Thomas Guide **Page:** 633 **Grid:** D6

Approvals

FILML.A. CLOSURES	Joshua Mingo
LOS ANGELES CITY DEPARTMENT OF PUBLIC WORKS	Jessica Castro
LOS ANGELES CITY POLICE DEPARTMENT	Gabriel Aleman

Coordinator Note RIDER "B" RELEASES LOCATION

Parking

Base Camp
Location Type : Filming Location
Parking Notes
4600 &4607 W. Washington Blvd.

Crew Parking
Location Type : Filming Location

Posting "No Parking" signs S/S OF WASHINGTON BLVD. FROM HARCOURT AVE. TO PALM GROVE AV.
W/S PALM GROVE AVE. FROM WASHINGTON BLVD. SOUTH 300'.
E/S HARCOURT AVE. FROM WASHINGTON BLVD. SOUTH 300'.

Approximate Footage 601 - 900 **Log Number** 221504

Date(s) 10/31/2018 to 10/31/2018 **Time(s)** 05:00 to 22:00

Posting "No Parking" signs E/S OF HARCOURT AV, WASHINGTON BLVD - S. FOR 300' .

Approximate Footage 0 - 300 **Log Number** 221363

NOT A PERMIT

FilmL.A., Inc.
6255 W Sunset Blvd, 12th Floor
Hollywood, CA 90028
t: (213)977-8600 - f: (213)977-8601
www.filmla.com

Summary Information — Location

Location 1 of 1

Permit Number	F00143851-B	**Location Manager**	Nik Mansoor
Production Company	BISCUIT FILMWORKS	Primary Phone	Mobile - 818-822-9292
Insured Company	BISCUIT FILMWORKS	Secondary Phone	Office - 323-856-9200
Production Title	TURBO TAX		

Date(s) 10/30/2018 to 10/30/2018 **Time(s)** 07:00 to 22:00

Lane / Full Closure CURB LANE CLOSURE: S/S WASHINGTON BLVD. FROM HARCOURT AVE. TO CLAUDINA AVE.

Approximate Footage 0 - 300

Date(s) 10/31/2018 to 10/31/2018 **Time(s)** 16:00 to 19:00

NOT A PERMIT

Permit # 0014385-B

W20-1

W20-5

W1-6 (L)

C30(CA)

R3-7

TRAFFIC SIGNAL

TRAFFIC CONE

TYPE I W/ SIGN

FLASHING ARROW SIGN (FAS)

ALL TRAFFIC CONTROL WILL BE INSTALLED TO MEET OR EXCEED THE LATEST CA-MUTCD MINIMUM REQUIREMENTS

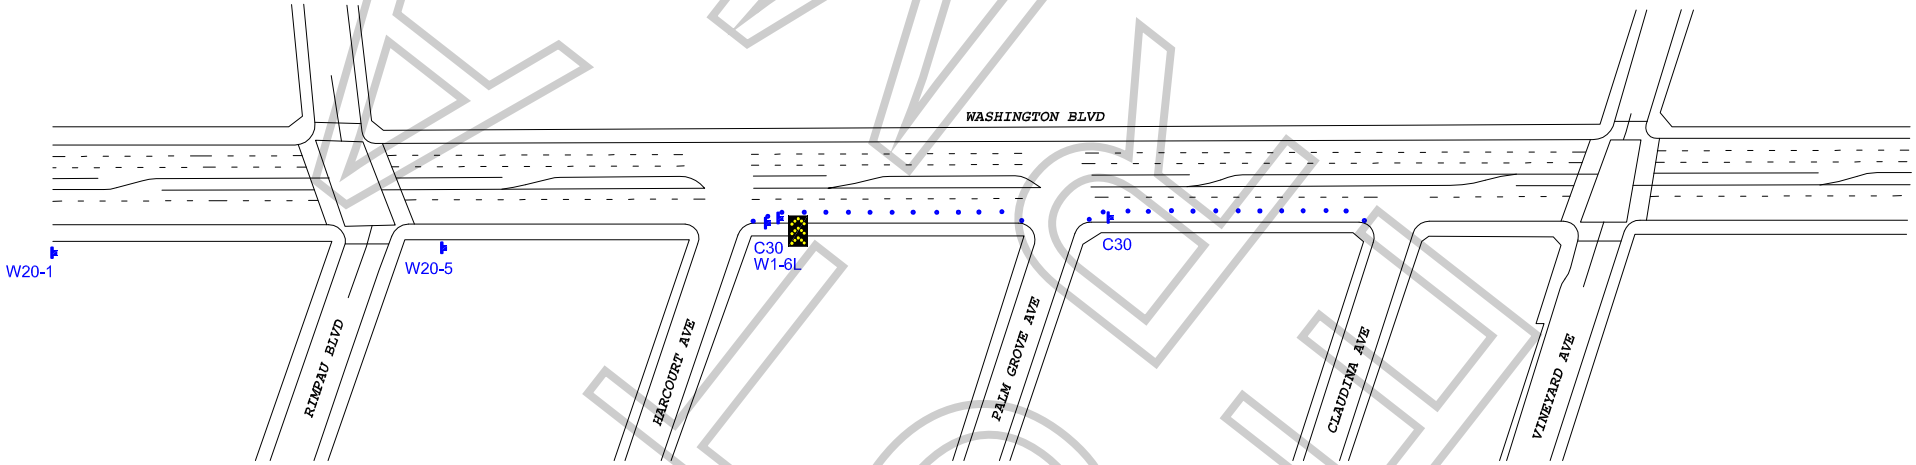

WORK ZONE TRAFFIC CONTROL PLAN
GENERAL NOTES

1. DATE/TIME: 10-31-18 FROM 16:00 HOURS TO 19:00 HOURS.

2. ALL SIGNING, STRIPING, AND TRAFFIC CONTROL DEVICES SHALL CONFORM TO THE (CURRENT) STATE OF CALIFORNIA DEPARTMENT OF TRANSPORTATION (CALTRANS) STANDARD PLANS AND STANDARD SPECIFICATIONS, CALIFORNIA MUTCD, AND ANY ADDENDUMS THERETO, AND AS SHOWN ON THESE PLANS, SYMBOLS AND ABBREVIATIONS USED ARE SHOWN ON CALTRANS STANDARD PLANS.
3. THERE WILL BE NO INTERFERENCE WITH TRAFFIC SIGNALS OR CROSSWALKS.
4. CONES WILL BE 28" MINIMUM HEIGHT AND HAVE REFLECTORIZED SLEEVES FOR NIGHT WORK.
5. POLICE WILL DIRECT TRAFFIC IF NECESSARY.

TCP FOR: BISCUIT: "TURBO TAX"

LOCATION: SOUTH SIDE CURB LANE CLOSURE
WASHINGTON BLVD BTWN HARCOURT AVE & CLAUDINA AVE
LOS ANGELES, CALIFORNIA

CONTACT: MICHAELA WRIGHT
OFFICE# 619-749-6088
NIK MANSOOR
PH# 818-822-9292

JCL TRAFFIC SERVICES
(213) 622-9775
C31-CA Lic # 805357

DATE | REVISIONS

DRAFTER: MARIO MENJIVAR
SCALE: N.T.S.
FILM LA: HG

KLINGKE FILM LA